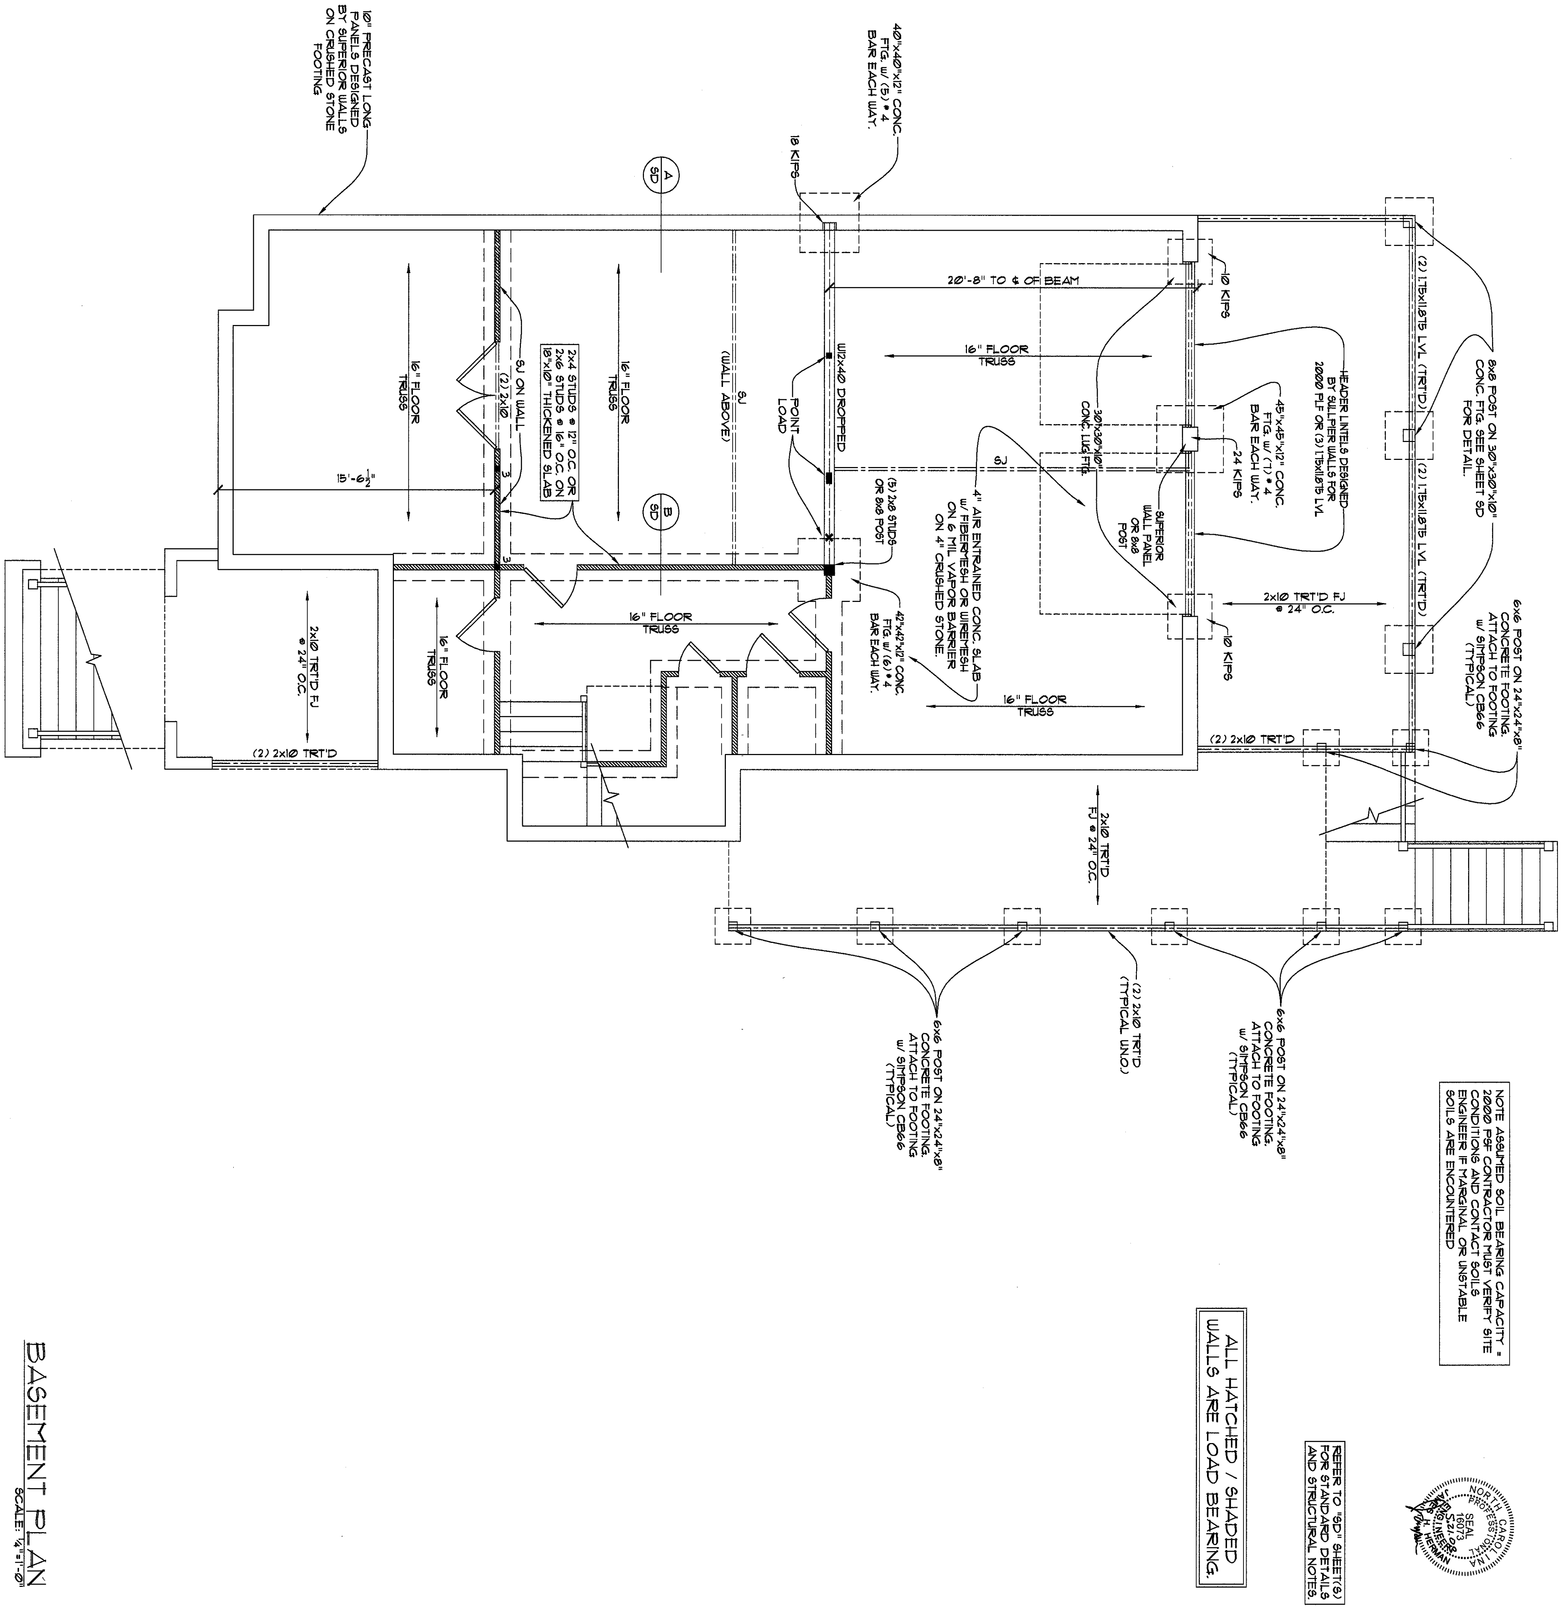

BASEMENT PLAN

SCALE: ¼"=1'-0"

NOTE ASSUMED SOIL BEARING CAPACITY = 2000 PSF CONTRACTOR MUST VERIFY SITE CONDITIONS AND CONTACT SOILS ENGINEER IF UNSUITABLE SOILS ARE ENCOUNTERED

ALL HATCHED / SHADED WALLS ARE LOAD BEARING.



SHEET: S-1

Charette Architects, PLLC.
800 West Hill St.
Suite 200
Charlotte, NC 28208
Phone: (704) 358-8400

Lot 145, Cannonsgate

Guthrie Construction

Southern Engineers, P.A.
James H. Herman, P.E., President
3716 Benson Drive
Raleigh, North Carolina 27609
(919) 878-1617

PROJECT # 8-1460

* Engineers seal applies only to structural components on this document. Seal does not include construction means, methods, techniques, sequences, procedures or safety precautions.
* Any deviations or discrepancies on plans are to be brought to the immediate attention of Southern Engineers. Failure to do so will void Southern Engineer's liability.
* Seal is valid for projects permitted one year from date of seal.